


REV.

DRAWING No. 202223-R26-CL

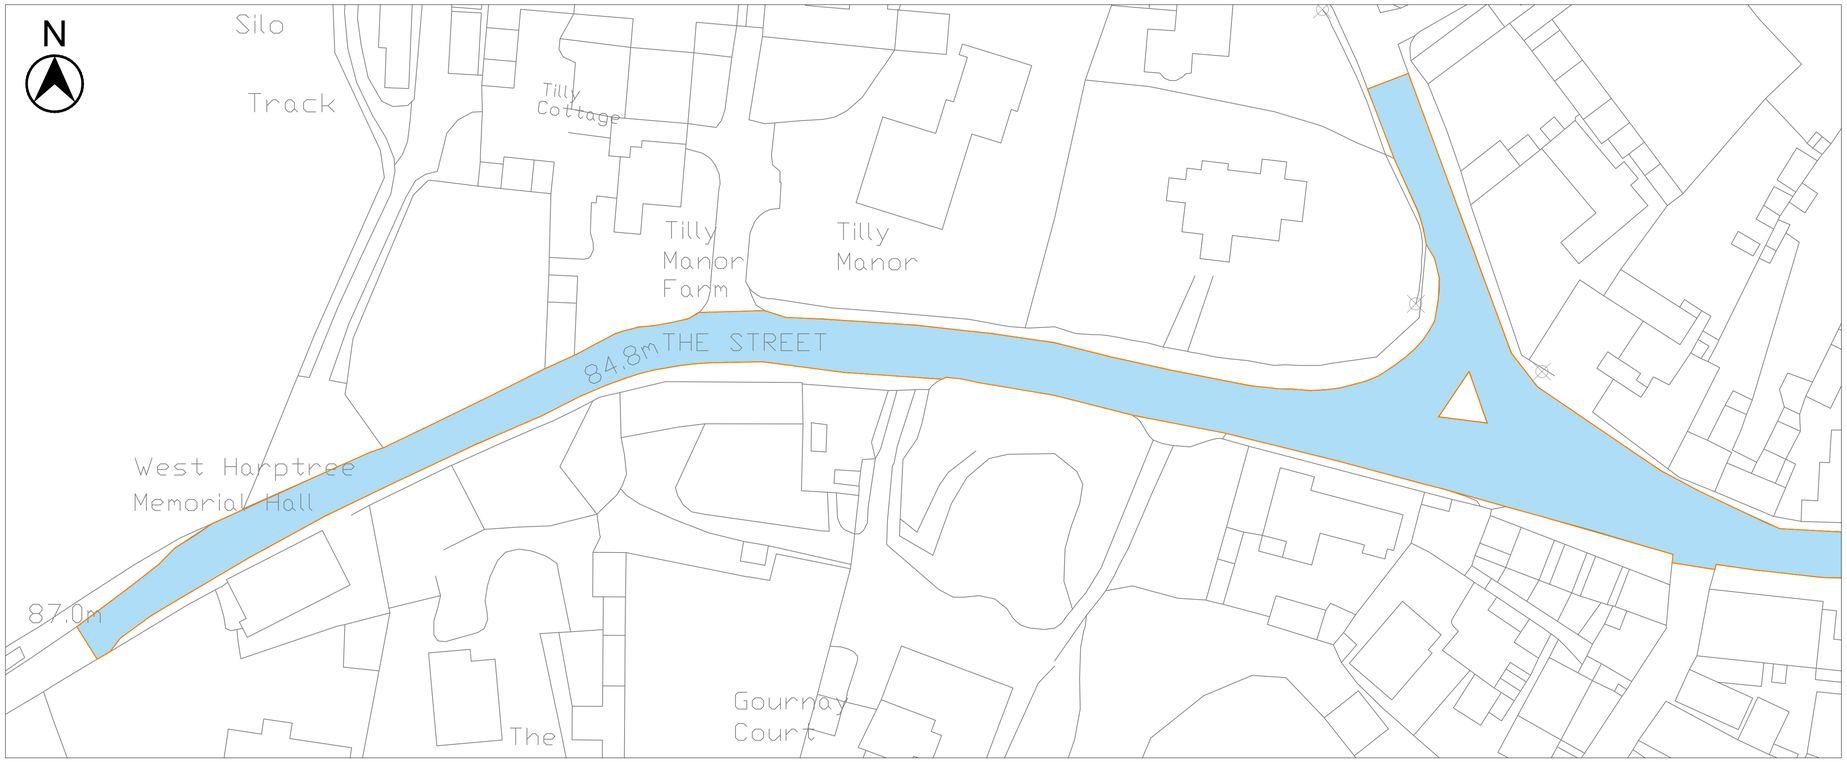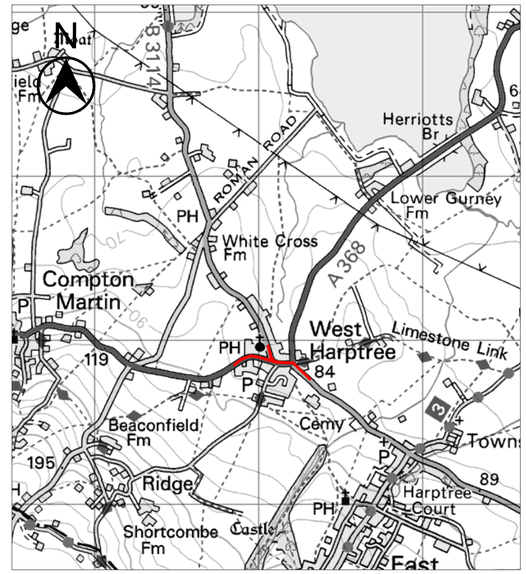


LOCATION PLAN
n.t.s.

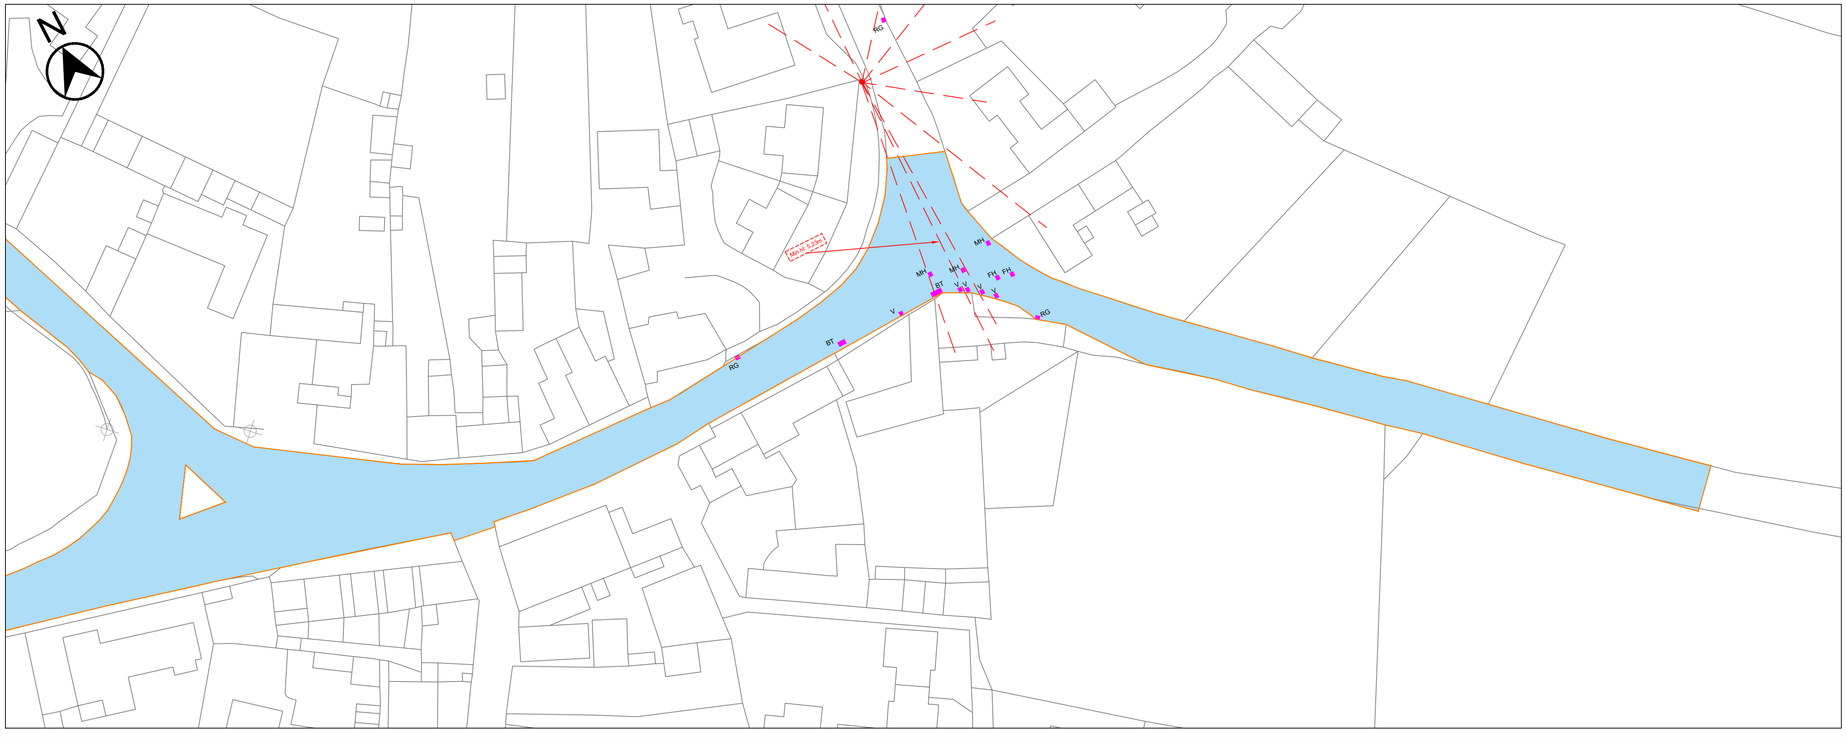


**ISSUED FOR CONSTRUCTION**

**KEY**

| | |
|---|---|
| 4,976m² (OS Area) | **40mm PLANE AND INLAY TO CARRIAGEWAY SURFACING** 40mm Thick, 10mm EMAT - 65 PSV |
| WHV 1 ⊕ ⊕ | Location / reference where core samples were taken. |

**Caution Overhead Cables**

This map is based on Ordnance Survey material with the permission of the Controller of Her Majesty's Stationery Office Crown Copyright. Unauthorised reproduction infringes Crown Copyright and may lead to prosecution or civil proceedings. BATH AND NORTH EAST SOMERSET COUNCIL Licence No. 100023334

Bath & North East Somerset Council

PRODUCED BY: HIGHWAYS MAINTENANCE

SCHEME TITLE: CARRIAGEWAY RESURFACING PROGRAMME 2022/23

DRAWING TITLE: WEST HARPTREE VILLAGE WEST HARPTREE CORE LOCATIONS

| REV. | DATE | REVISIONS | DRWN. | CHKD. | APROV. |
|---|---|---|---|---|---|

| | | |
|---|---|---|
| DATE AUG 2022 | DRAWN BY ES | APPROVED BY AH |
| SCALE 1:500@A1 | CHECKED BA | |

CLIENT REF. CARRIAGEWAY RESURFACING PROGRAMME 22/23
WEST HARPTREE VILLAGE
CORE LOCATIONS

DRAWING No. 202223-R26-CL

REV.